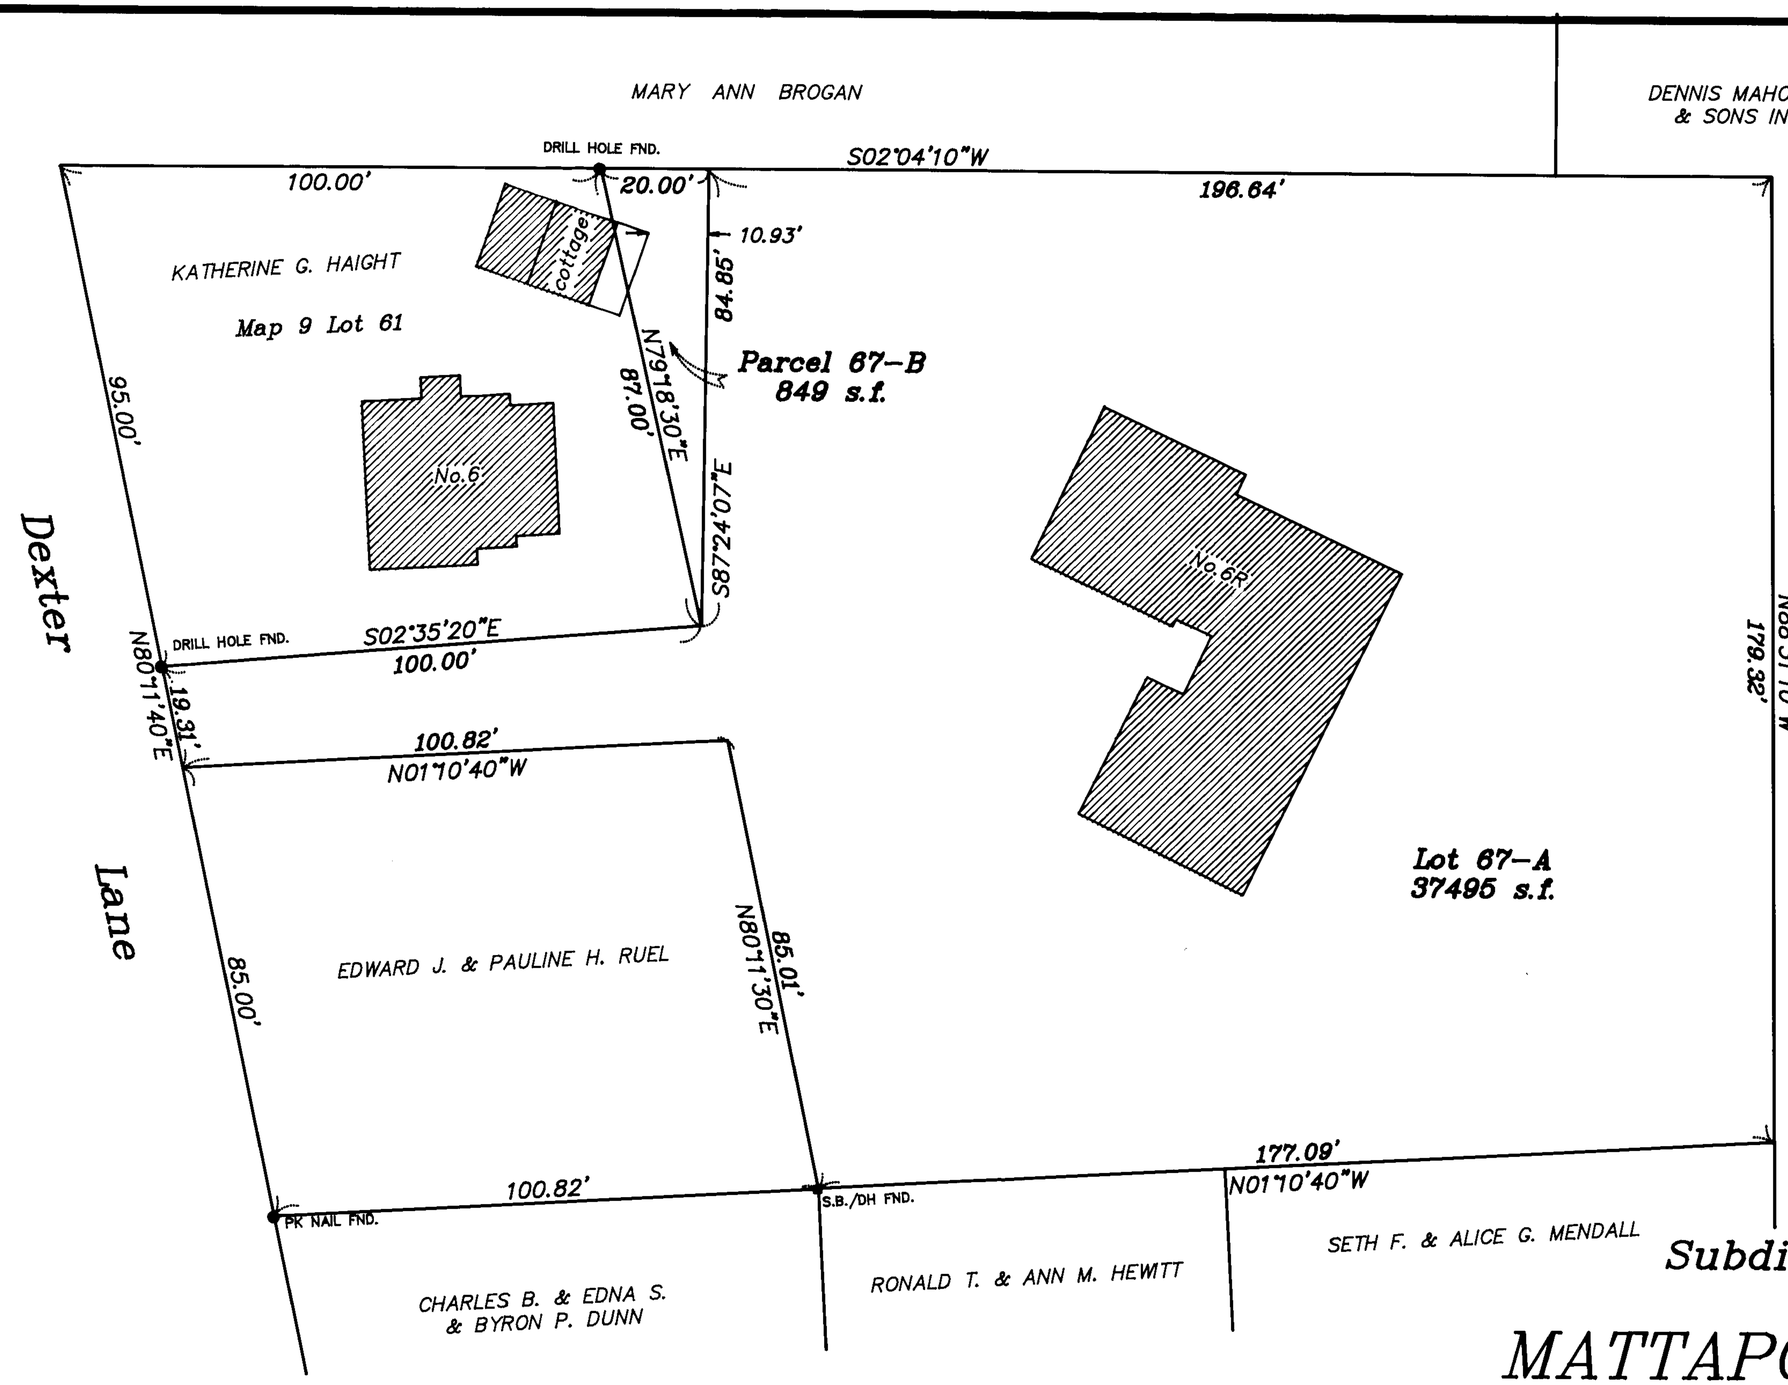

PLYMOUTH CO. REG. OF DEEDS
JAN 2 6 2000
1-26-00
RECORDED

'00-49

FOR REGISTRY USE ONLY

APPROVAL UNDER THE SUBDIVISION CONTROL LAW NOT REQUIRED

MATTAPOISETT PLANNING BOARD

Date DEC. 06 1999

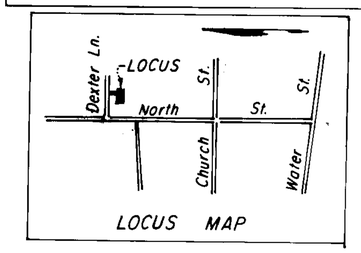

LOCUS MAP

Subdivision of Land in MATTAPOISETT, MASS.

owned by

Edward J. Sr. & Pauline H. Ruel

Scale: 1 in.= 20 ft. May 13, 1999

C.W. GARVEY CO., INC.
SURVEYORS AND ENGINEERS
36 WEST STREET
WHITMAN, MASS.

GRAPHIC SCALE

0 20 40 60 80

JN 21566

I CERTIFY THAT THE RULES AND REGULATIONS OF THE REGISTERS OF DEEDS HAVE BEEN COMPLIED WITH IN THE PREPARATION OF THIS PLAN.

Calvin W. Garvey 12/6/99

REGISTERED LAND SURVEYOR DATE

COMMONWEALTH OF MASSACHUSETTS CARLETON W. GARVEY No. 24428 REGISTERED LAND SURVEYOR

NOTES:

1. ASSESSORS MAP 9 LOT 67
2. PARCEL LIES IN THE RESIDENCE R-30 ZONE.
3. PARCEL 67-B IS NOT A BUILDABLE LOT AND IS TO BE COMBINED WITH ABUTTING LAND OF KATHERINE G. HAIGHT.
4. THIS PLAN IS A SUBDIVISION OF A PLAN RECORDED IN PLAN BOOK 4 PAGE 399.

Plymouth County Registry of Deeds
PLAN BOOK 43 PAGE 101

1-26-00
#49

#7619 $16.00 '00-49